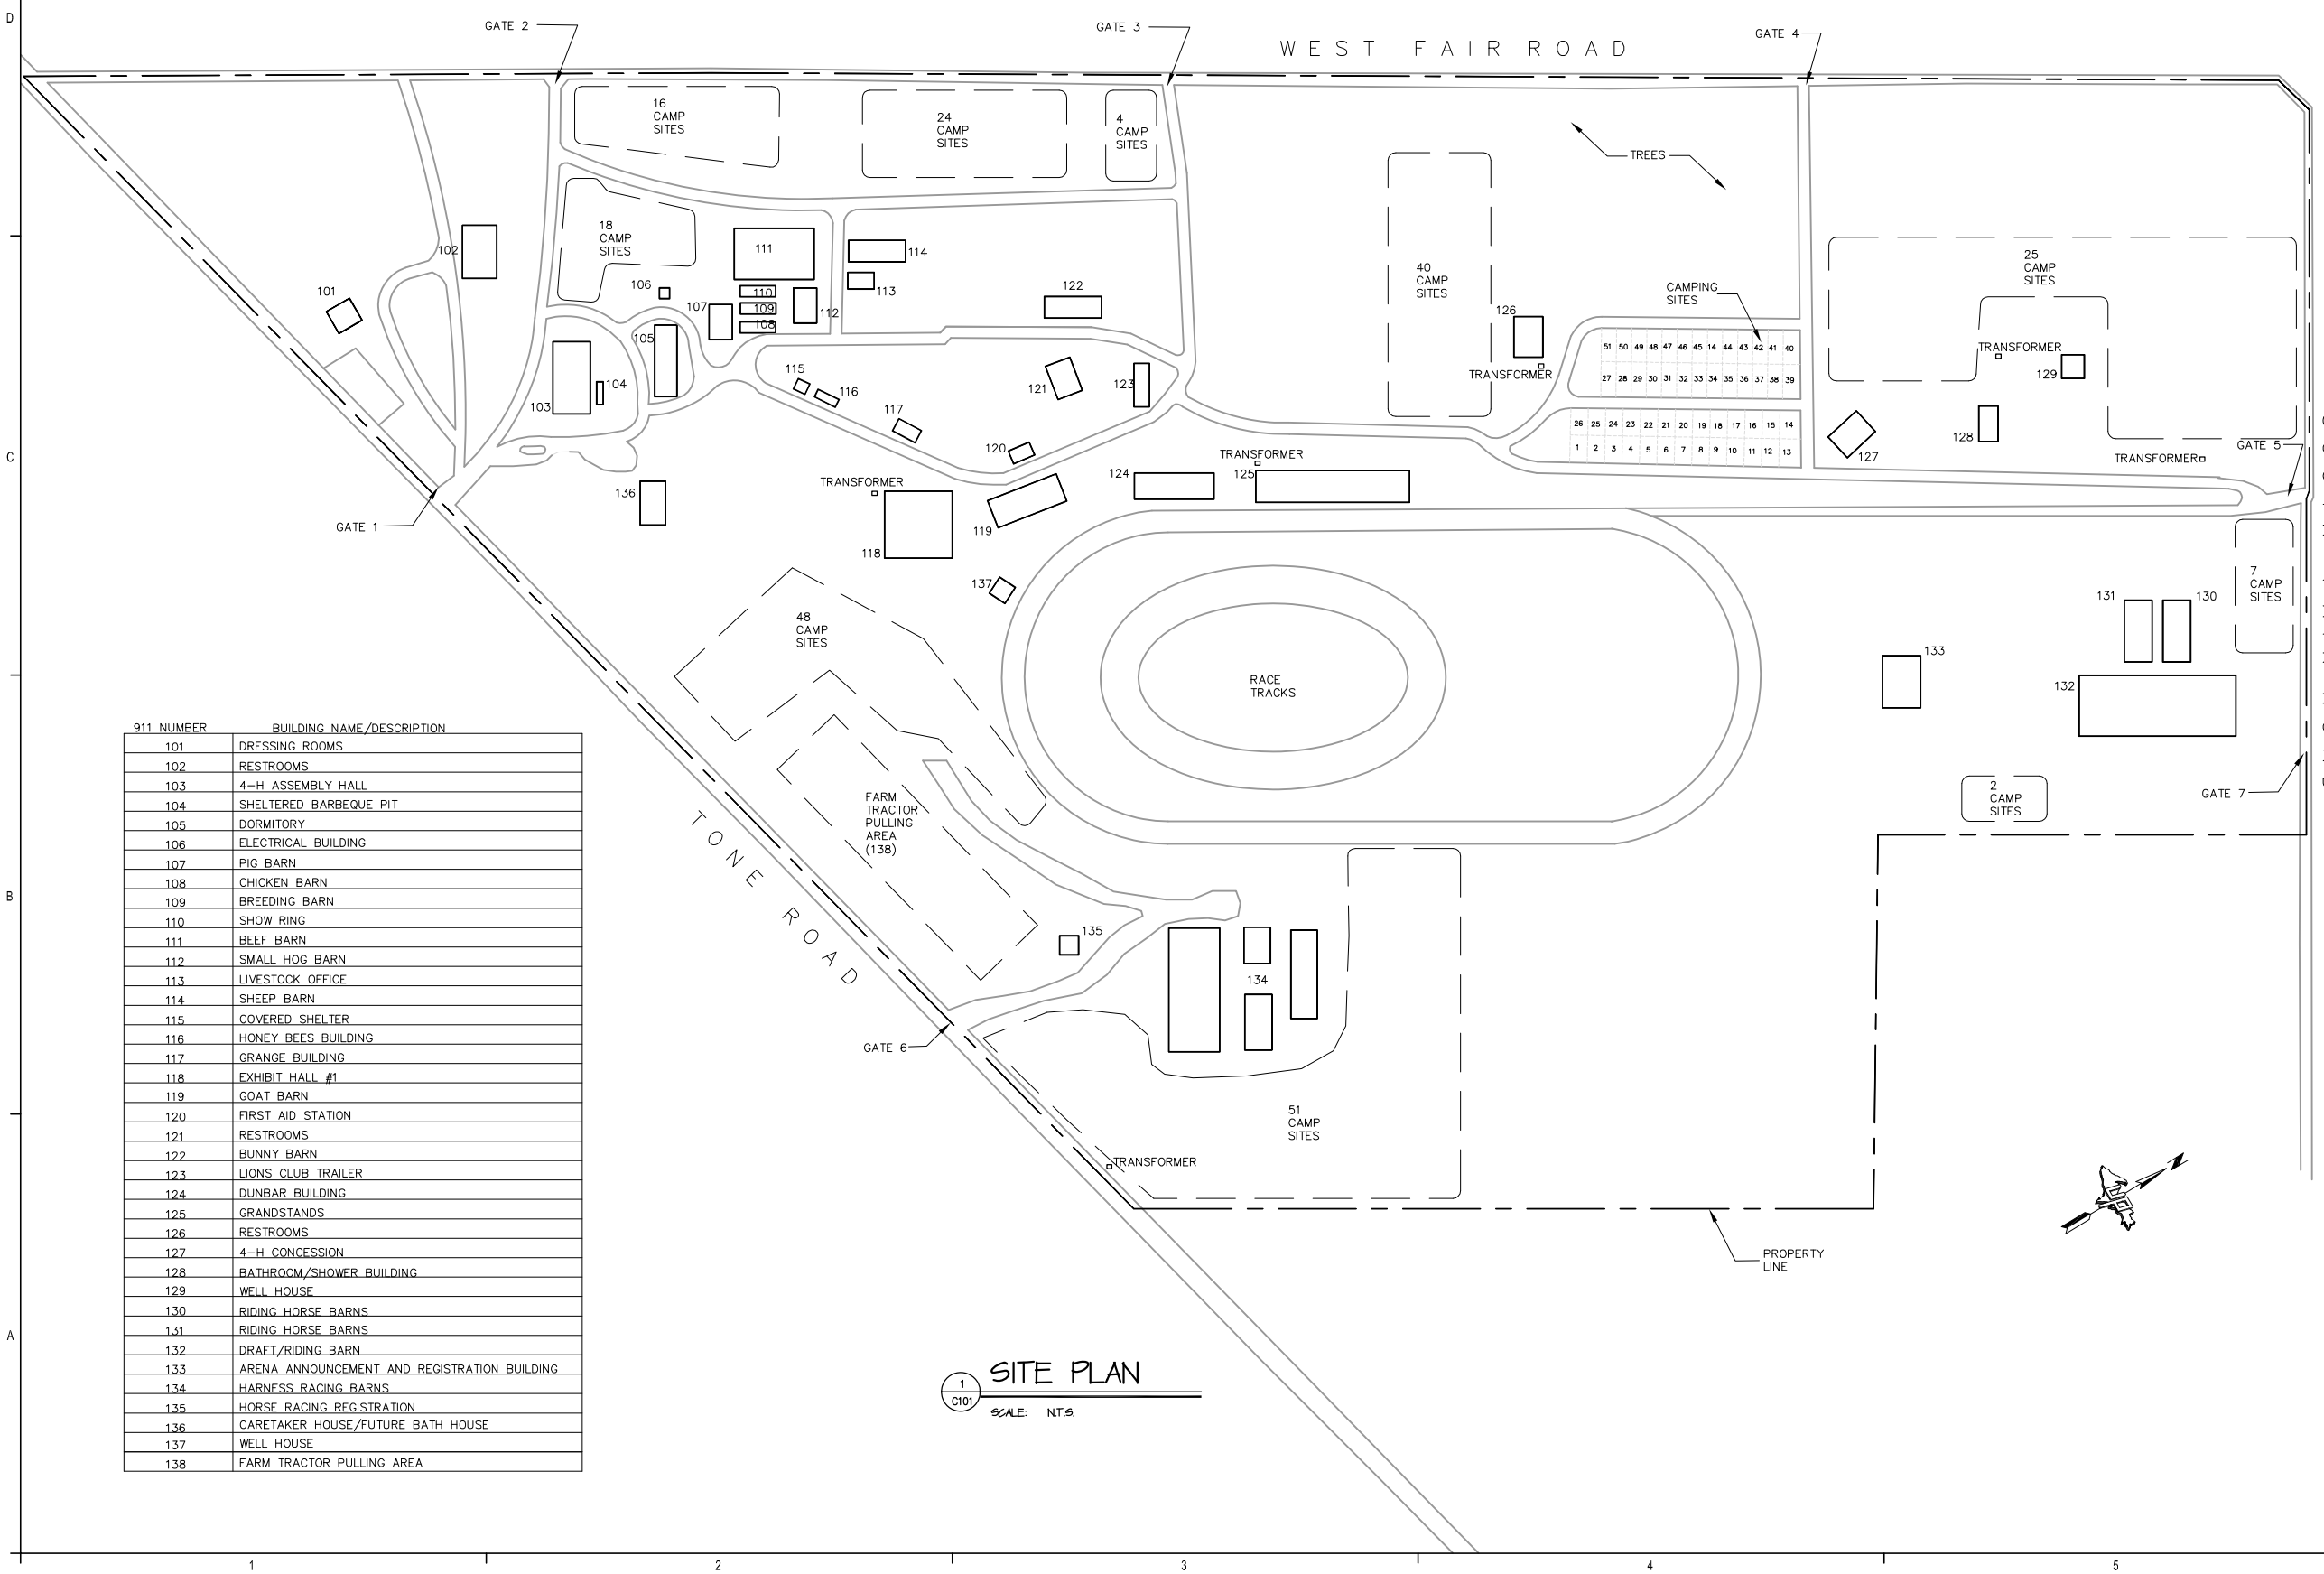


| 911 NUMBER | BUILDING NAME/DESCRIPTION |
|---|---|
| 101 | DRESSING ROOMS |
| 102 | RESTROOMS |
| 103 | 4-H ASSEMBLY HALL |
| 104 | SHELTERED BARBEQUE PIT |
| 105 | DORMITORY |
| 106 | ELECTRICAL BUILDING |
| 107 | PIG BARN |
| 108 | CHICKEN BARN |
| 109 | BREEDING BARN |
| 110 | SHOW RING |
| 111 | BEEF BARN |
| 112 | SMALL HOG BARN |
| 113 | LIVESTOCK OFFICE |
| 114 | SHEEP BARN |
| 115 | COVERED SHELTER |
| 116 | HONEY BEES BUILDING |
| 117 | GRANGE BUILDING |
| 118 | EXHIBIT HALL #1 |
| 119 | GOAT BARN |
| 120 | FIRST AID STATION |
| 121 | RESTROOMS |
| 122 | BUNNY BARN |
| 123 | LIONS CLUB TRAILER |
| 124 | DUNBAR BUILDING |
| 125 | GRANDSTANDS |
| 126 | RESTROOMS |
| 127 | 4-H CONCESSION |
| 128 | BATHROOM/SHOWER BUILDING |
| 129 | WELL HOUSE |
| 130 | RIDING HORSE BARNS |
| 131 | RIDING HORSE BARNS |
| 132 | DRAFT/RIDING BARN |
| 133 | ARENA ANNOUNCEMENT AND REGISTRATION BUILDING |
| 134 | HARNESS RACING BARNS |
| 135 | HORSE RACING REGISTRATION |
| 136 | CARETAKER HOUSE/FUTURE BATH HOUSE |
| 137 | WELL HOUSE |
| 138 | FARM TRACTOR PULLING AREA |

1 / C101 SITE PLAN

SCALE: N.T.S.


U.P. ENGINEERS & ARCHITECTS, INC.

ENGINEERING
ARCHITECTURE
PLANNING
SURVEYING
ENVIRONMENTAL

100 PORTAGE STREET
HOUGHTON, MI 49931
(906) 482-4810

102 W. WASHINGTON, SUITE 217
MARQUETTE, MI 49855
(906) 228-6061

611 MAIN STREET
NORWAY, MI 49870
(906) 563-5407

519 COURT STREET, SUITE 2
SAULT STE. MARIE, MI 49783
(906) 635-0511

1701 DUNLAP AVE, SUITE B
MARINETTE, WI 54143
(715) 732-4188


PROJECT TITLE:

**911 PLAN**

OWNER:

**KINROSS TOWNSHIP**

PROJECT LOCATION:

**KINROSS MICHIGAN, 49783**

| ISSUED FOR: | DATE: |
|---|---|
| FINAL | 11/14/07 |
| PRELIMINARY | 09/21/07 |

PROFESSIONAL SEAL

PROJECT NO:
DRAWN BY: D.COWAN
CHECKED: J.ROWE
APPROVED: J.ROWE

**SITE PLAN**

**C-101**

© U.P. Engineers & Architects, Inc.