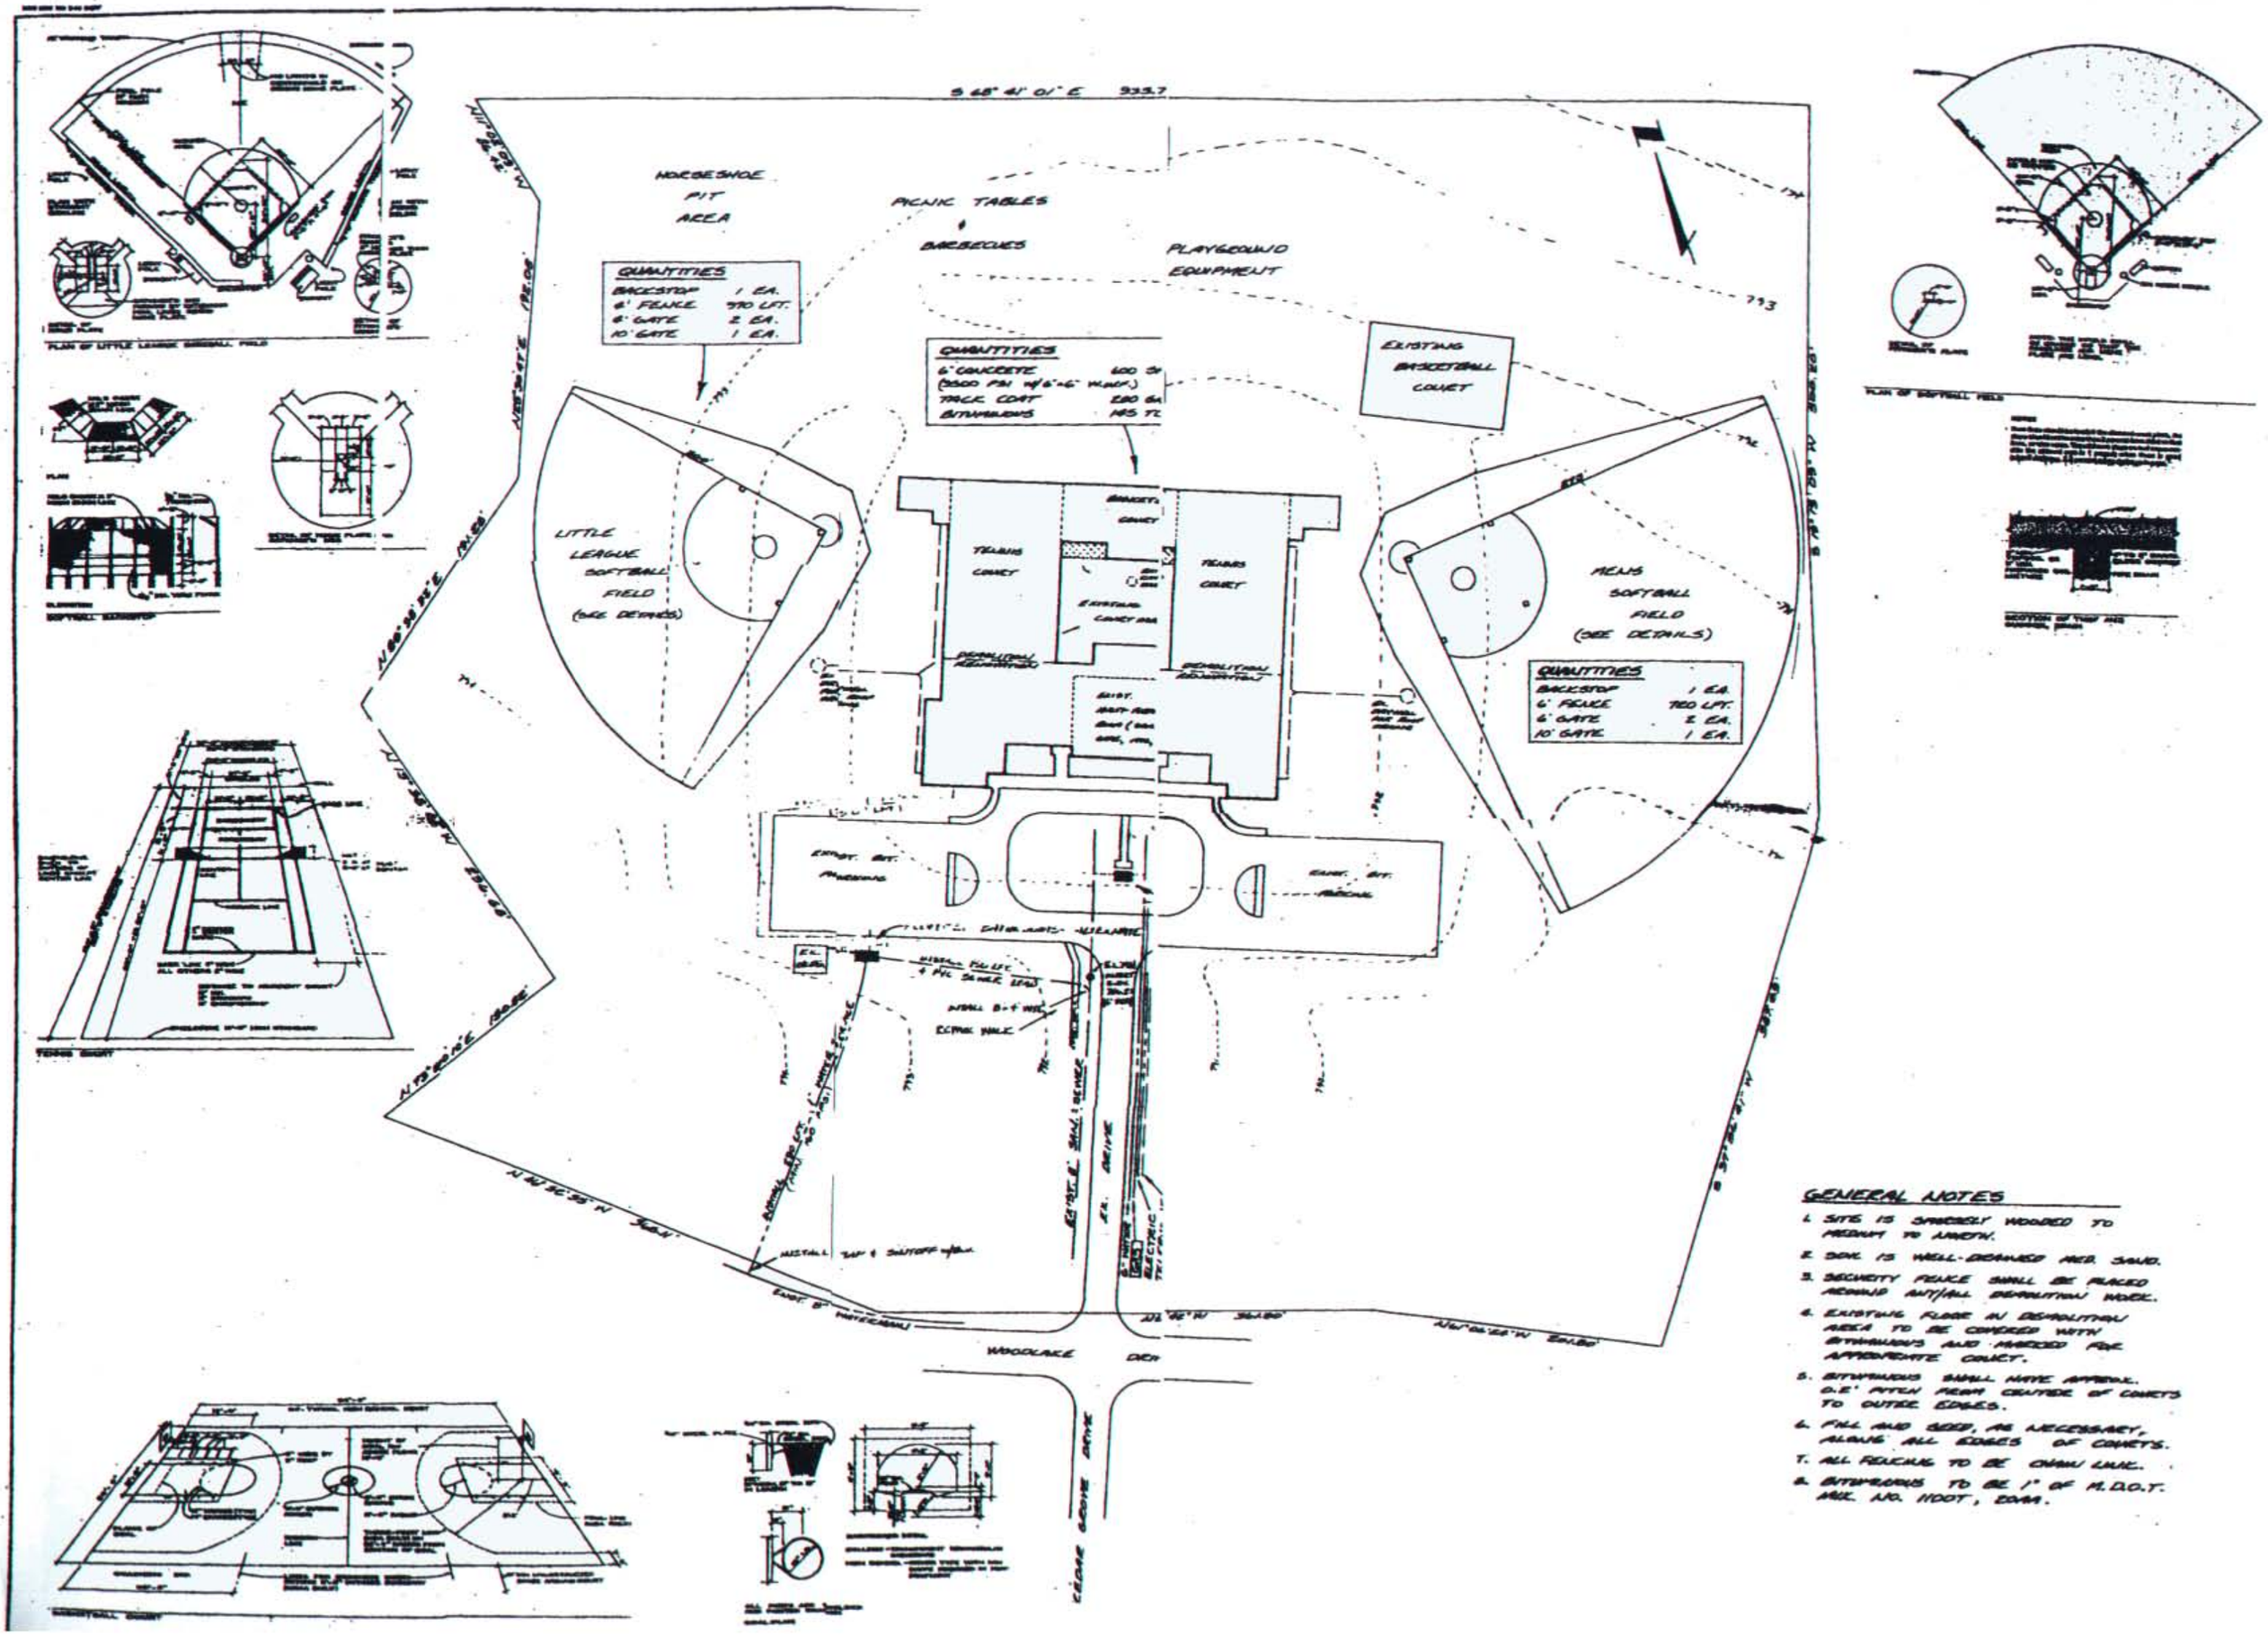

GENERAL NOTES

1. SITE IS SPARSELY WOODED TO MEDIUM TO HEAVY.
2. SOIL IS WELL-DRAINED MED. SAND.
3. SECURITY FENCE SHALL BE PLACED AROUND ENTIRE DEMOLITION WORK.
4. EXISTING FLOOR IN DEMOLITION AREA TO BE COVERED WITH BITUMINOUS AND MARKED FOR APPROPRIATE COURT.
5. BITUMINOUS SHALL HAVE APPROX. 0.5' PITCH FROM OUTSIDE OF COURTS TO OUTER EDGES.
6. FILL AND SOD, AS NECESSARY, ALONG ALL EDGES OF COURTS.
7. ALL FENCING TO BE CHAIN LINK.
8. BITUMINOUS TO BE 1" OF M.D.O.T. MIX. NO. 11OOT, 20AA.